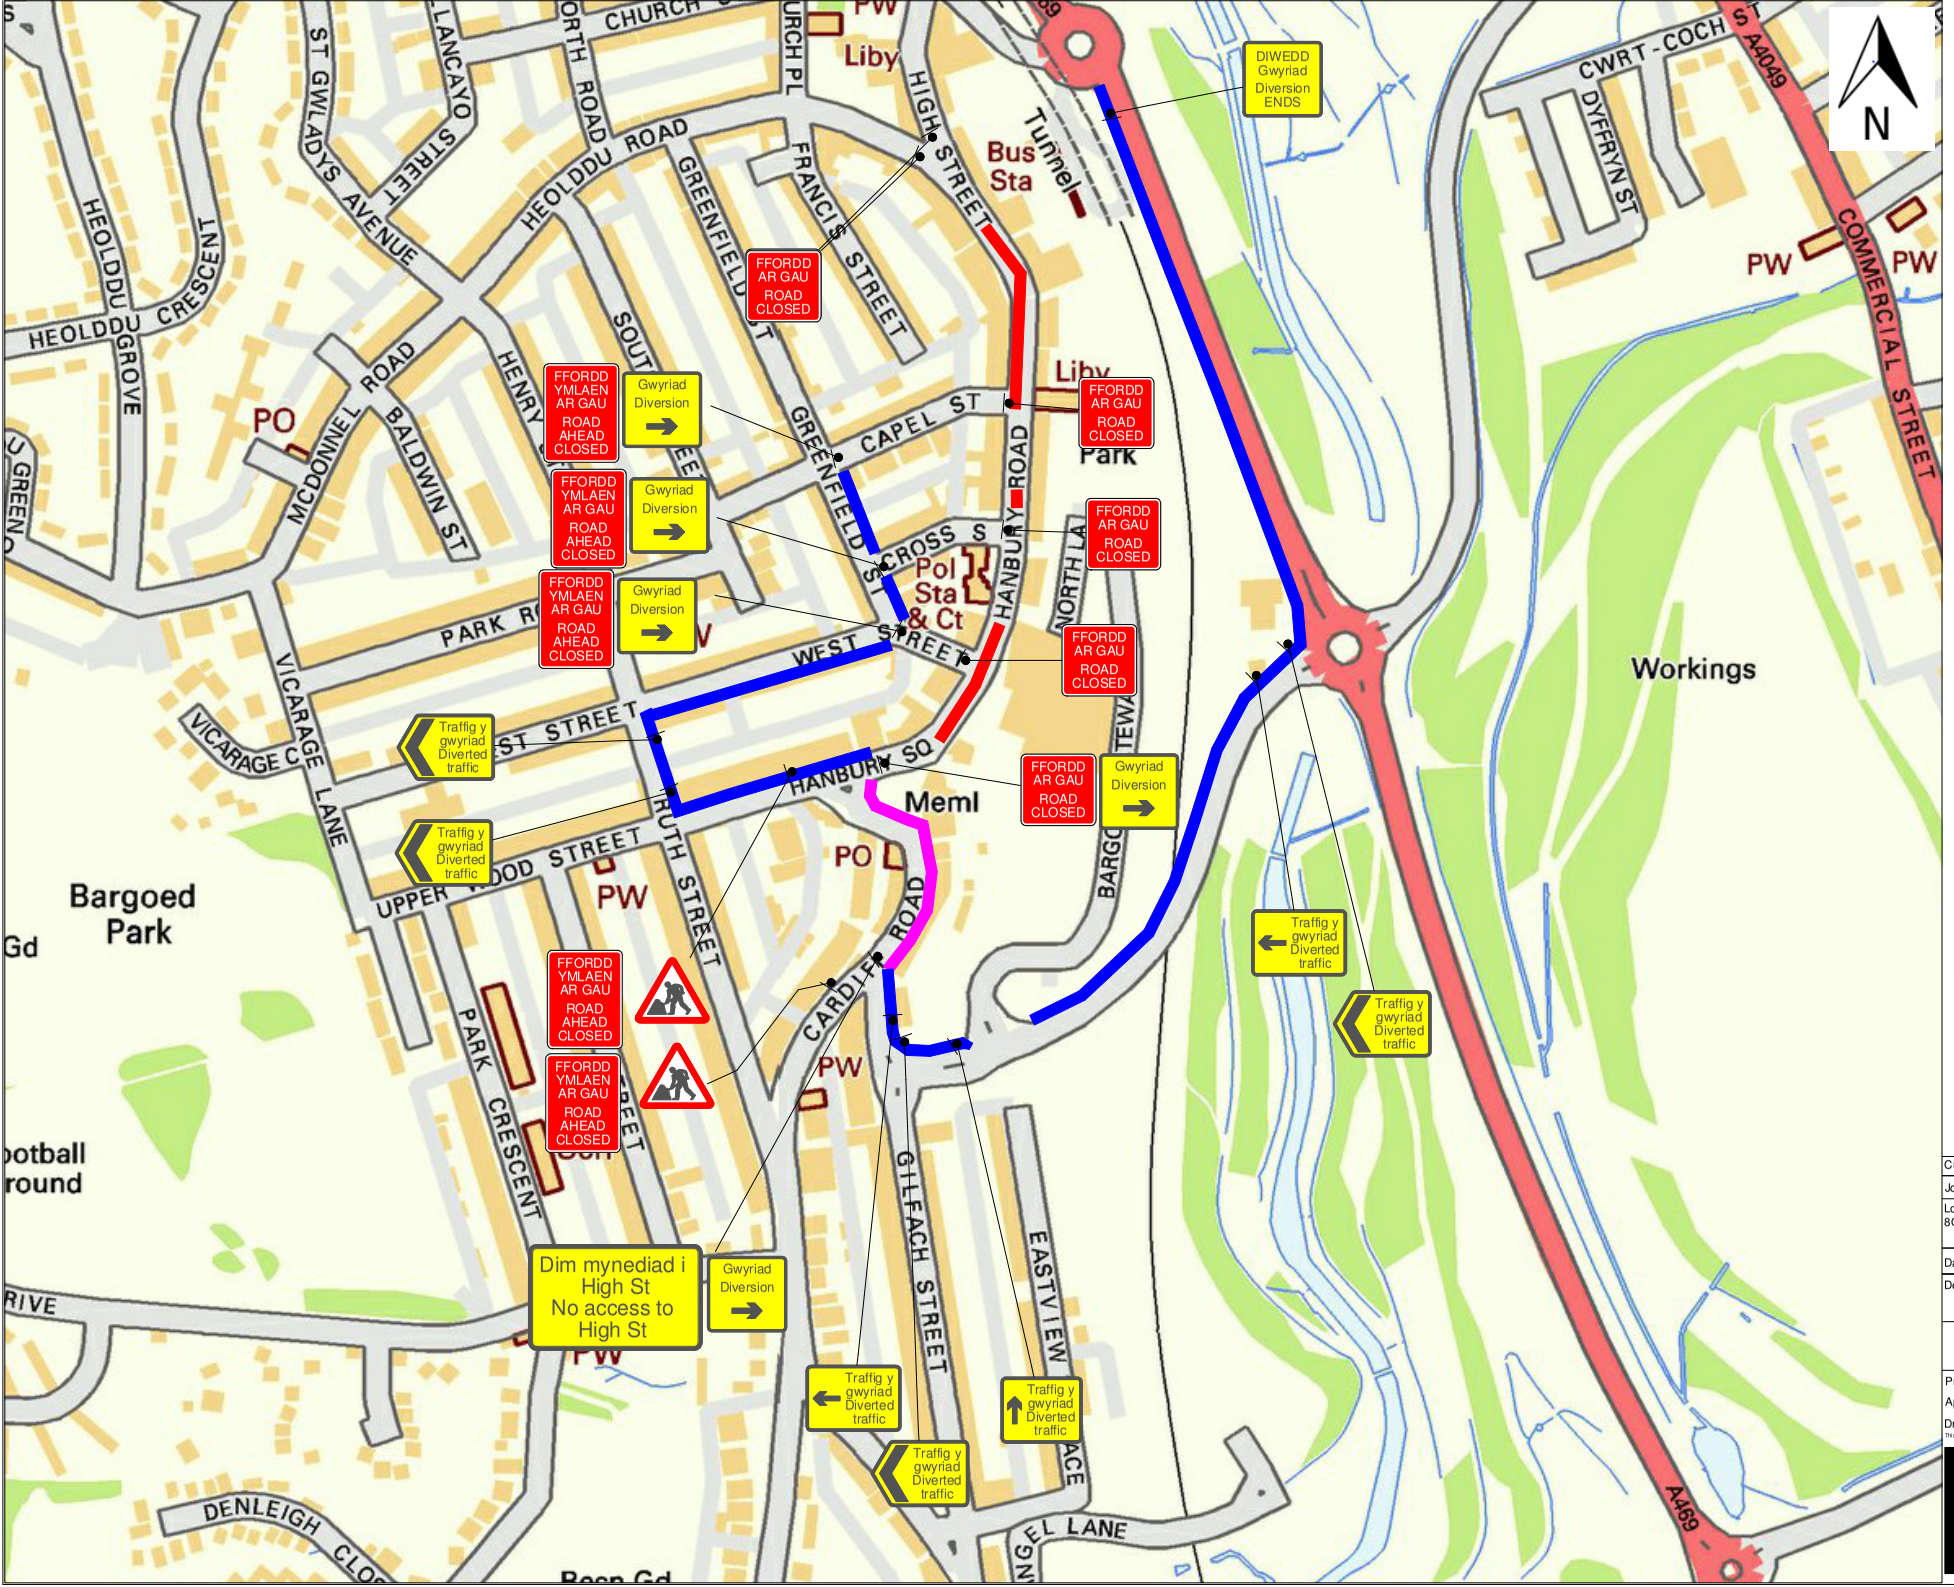

TRAFFIC MANAGEMENT NOTES:
1) All temporary traffic management shall be in accordance with Chapter 8 of the Traffic Signs Manual 2009.
2) All temporary traffic management shall be in accordance with the Traffic Signs (Amendment) (No.2) Regulations and General Directions 2011.
3) All temporary traffic management shall conform to the Safety at Street Works and Road Works, A Code of Practice.
4) All temporary traffic management signs should be located 450mm min from the kerb face.
5) All temporary traffic management sign locations are indicative and are subject to on site approval from the Engineer.

Chpt. 8 Details

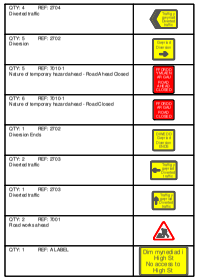

Key Chart:

- Road Sign
- Cones
- Diversion
- Works area / Road closure
- Access only

Customer: CAERPHILLY C.B.C

Job Reference:

Location: Hanbury Sqaure, Bargoed , CF81 8QQ

Date 15/05/2020

Description: Road closure

Amberon TM Ltd
Tel: 0845 371 5050
Fax: 01792 774590

Produced by: M.Jones

Approved by:R.Mackenzie

Drawing Ref: MJ/14.05.20/G49430

This Drawing is subject to Copyright and remains the property of Amberon Ltd.

Amberon