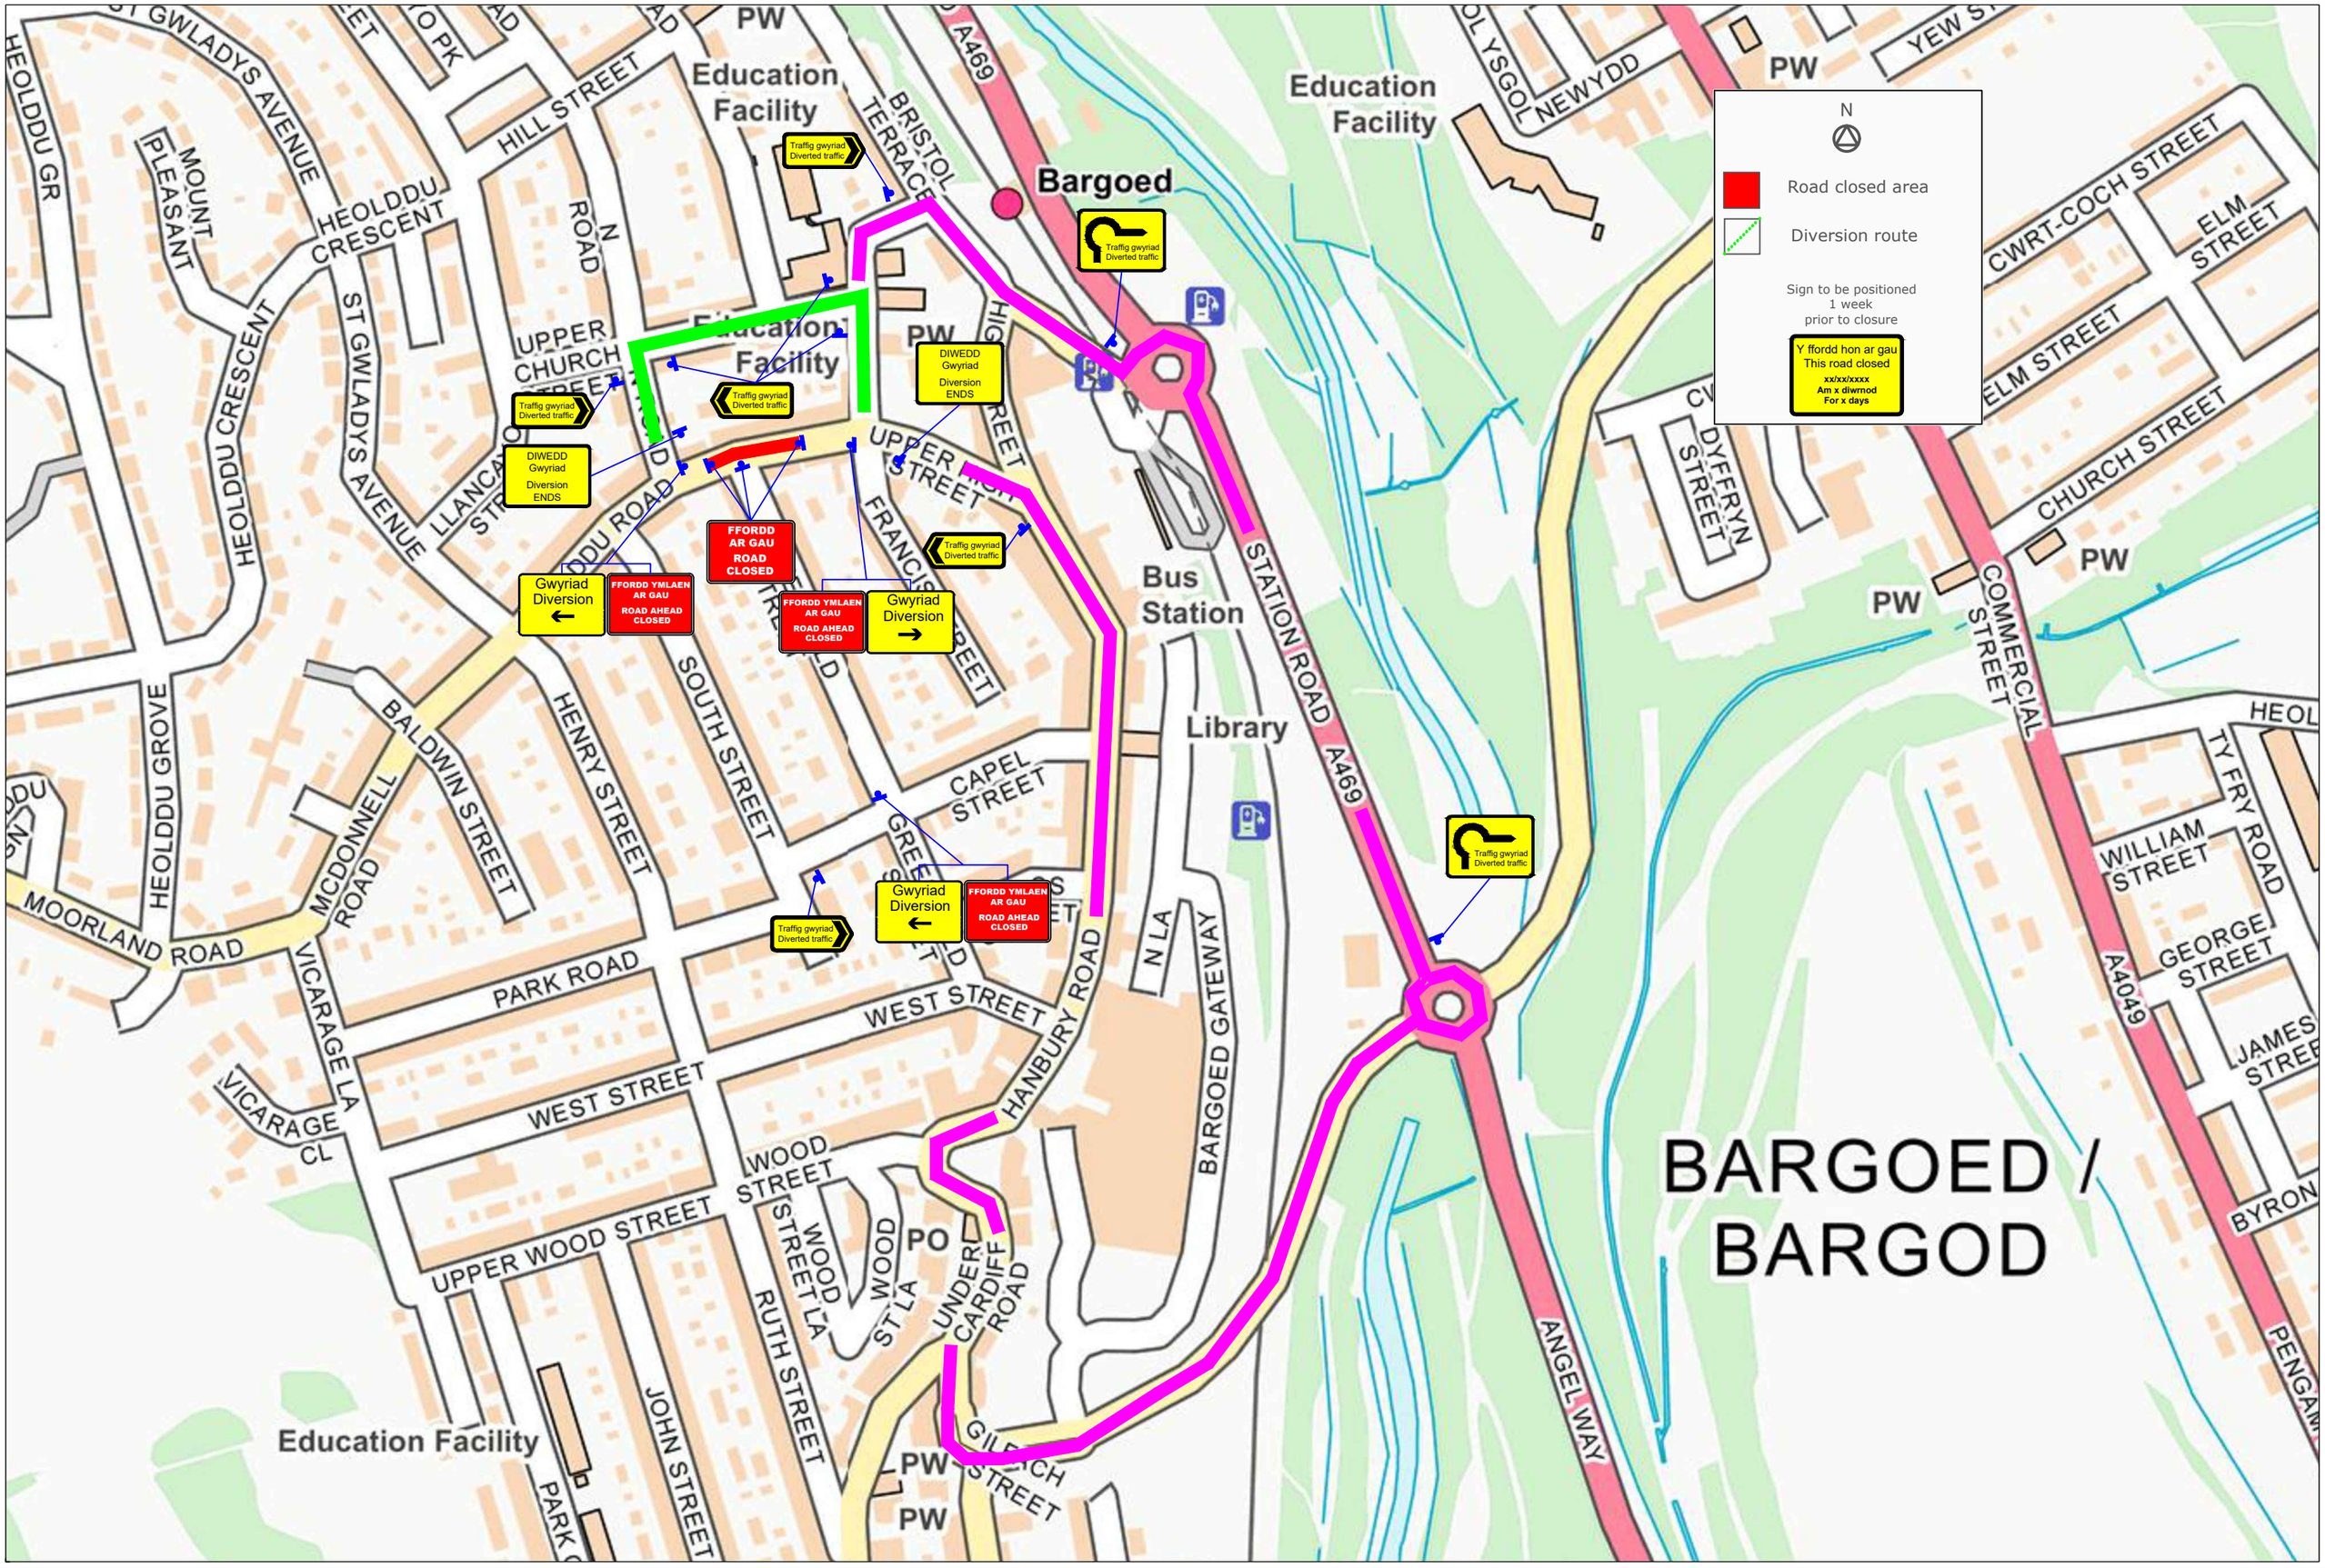

Drn:	WM
Chk:	WM
App:	-
Date:	08.01.2024

forest

Forest Traffic Signals Ltd,
Forest House, Broad Quay Road,
Felnex Ind Est. Newport. NP19 4PN
Tel: 01633 284700 Fax: 01633 283212

Rev.	Drn.	Chk.	App.	Description	Date.

Client:
Wales & West

Project: Heolddu Rd, Bargoed, CF81 8RQ

Office copy | Issued to site | Issued to client

Drawing: Traffic management arrangement

Drawing no: FNWU02 0861 01

Revision:

Scale: NTS